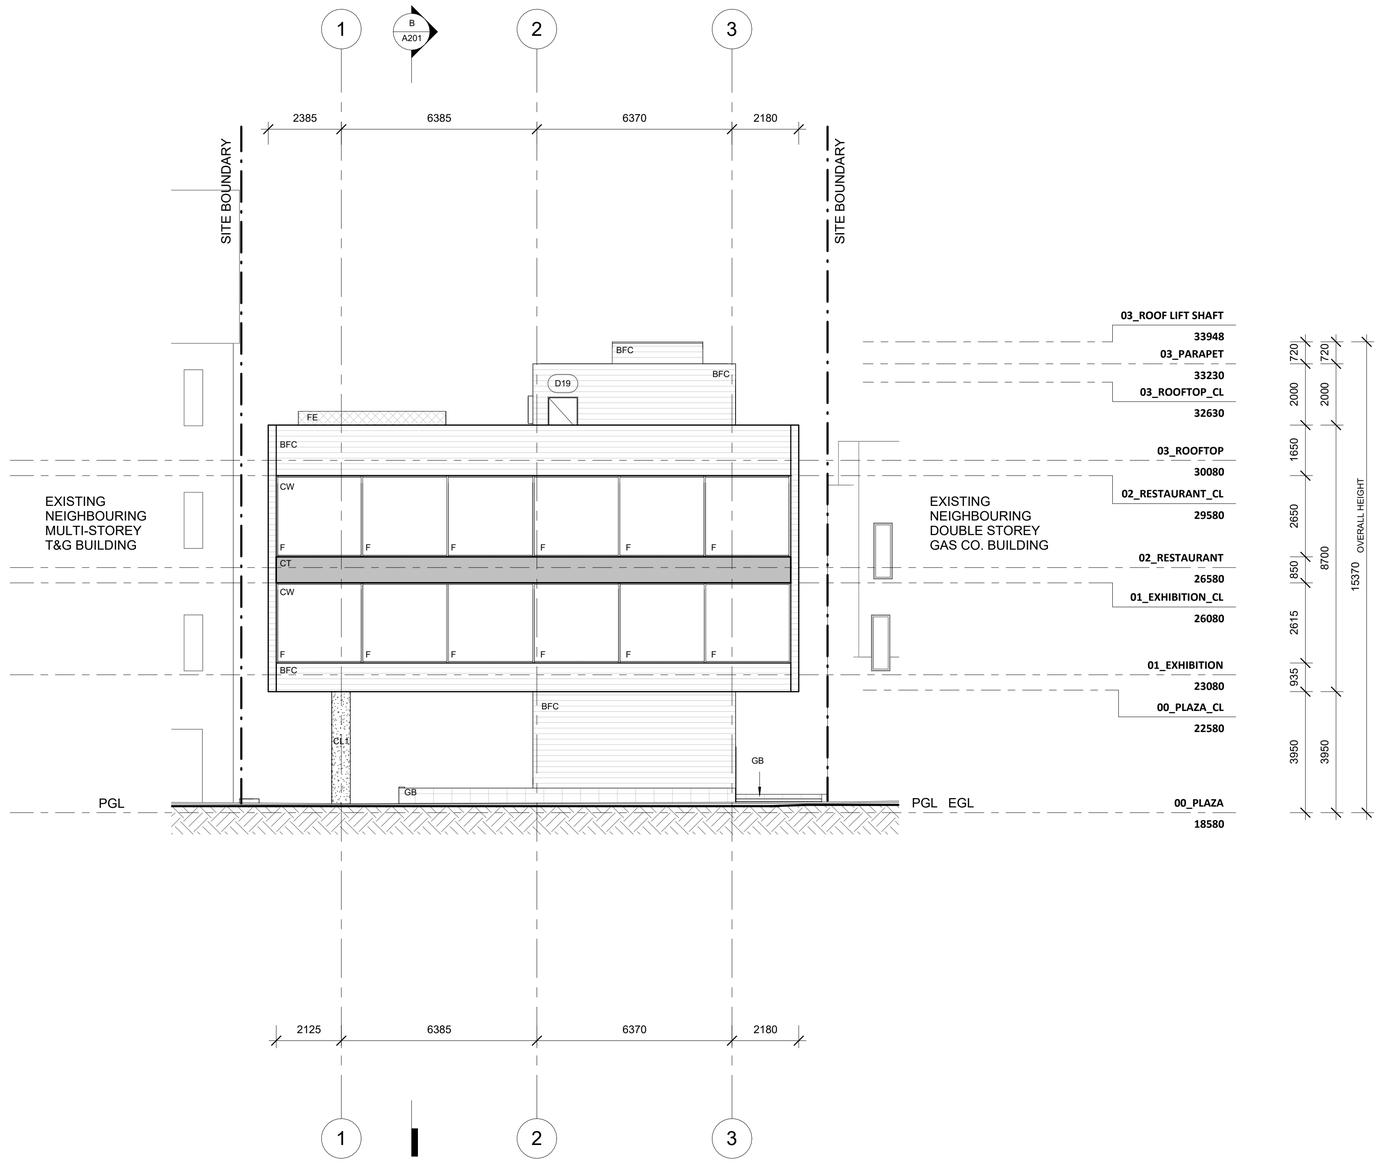


1 SOUTH

1 : 100

LEGEND

MATERIALS

BFC	BOARD FORMED CONCRETE
CT	CORTEN STEEL
CW	CURTAIN WINDOW **CAPRAL** COMMERCIAL AGS COMMERCIAL CW175 , AGG PRIME CLR 8/12/8 DOUBLE GLAZING,COLOR FRAME POWDER COATED BLACK COSTUM MATT
CL1	COLUMN 1 Ø600 MM STRUCTURAL REINFORCED CONCRETE COLUMN
BFC	BOARD FORMED CONCRETE
DP	ZINC ALUM DOWN PIPE
FE	**X-TEND** STAINLESS STEEL MESH FENCE
GB	GARDEN BED
KL	ZINC ALUM KLIPLOK ROOF
LF	**KONE** LIFT
FFL	FINNISHED FLOOR LEVEL
PGL	PROPOSED GROUND LEVEL
EGL	EXISTING GROUND LEVEL
F	FIXED WINDOW

BLACK HILL DESIGN

Project number	2601
Client	GC COUNCIL
Address	153-159 RYRIE ST
Date	26/11/2025
Drawn by	M. PATERSON
Checked by	A. MCKAY

SOUTH ELEVATION

A300

Scale 1 : 100