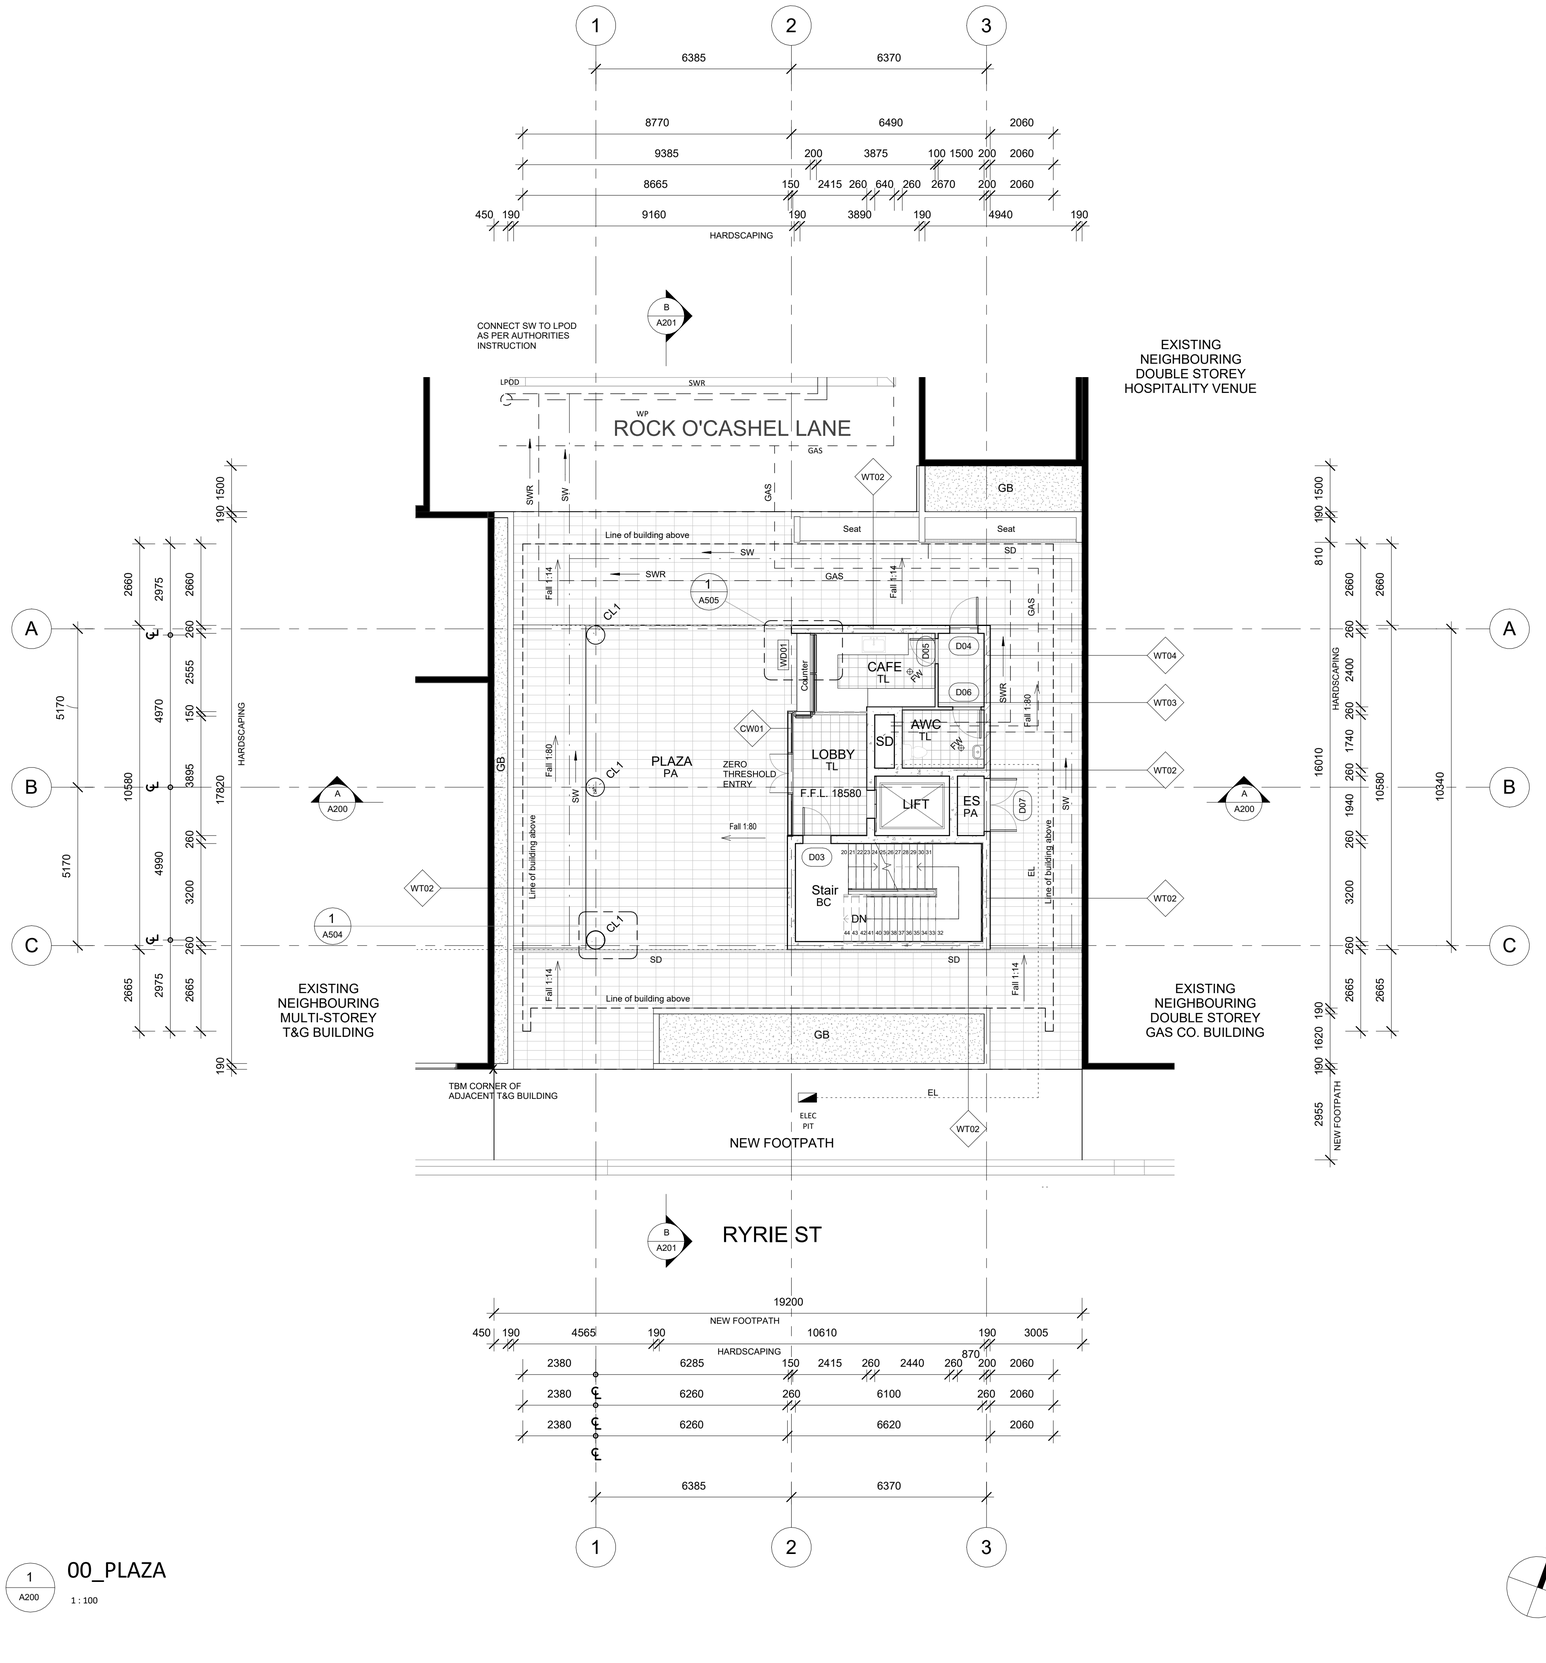


1 / A200 — 00_PLAZA

1 : 100

N

LEGEND

ABBREVIATIONS

AWC	ACCESSIBLE TOILET
BC	BURNISHED CONCRETE
CL1	COLUMN TYPE 1
EL	ELECTRCITY
FW	FLOOR WASTE
FFL	FINISHED FLOOR LEVEL
GB	GARDEN BED
LPOD	LEGAL POINT OF DISCHARGE
PA	400MMX200MMX40MM CATPAW BLUESTONE PAVER
SD	STRIP DRAIN
SP	SUMP
SW	STORM WATER
SWR	SEWER
TBM	TEMPORARY BENCH MARK
TL	CERAMIC TILE
WP	WATER PIPE

SYMBOLS

101	DOOR NUMBER
1t	WALL TYPE
WD00	WINDOW NUMBER
	FLOOR WASTE
	STORM WATER PIT

WALL TYPES

	WT2	"THERMOMASS" 260MM REINFORCED CONCRETE SANDWICH PANEL BOARD FORMED WALL, POURED INSITU WITH 150MM INTERNAL CONCRETE LAYER, 50MM EPS INSULATION AND 70MM EXTERNAL CONCRETE LAYER
	WT3	110MM INTERNAL PLASTERBOARD WALL; 90MM X 45MM, MGP10, PINE STUDS WITH 10MM PLASTERBOARD FIXED TO BOTH SIDES
	WT4	200MM BOARD FORMED REINFORCED INSITU CONCRETE WALL. BOARD FORM 180MMX35MM ENDMATCHED SANDBLASTED PINE.


BLACK HILL DESIGN

Project number	2601
Client	GC COUNCIL
Address	153-159 RYRIE ST
Date	26/11/2025
Drawn by	M. PATERSON
Checked by	A.MCKAY

PLAZA

A102

Scale 1 : 100

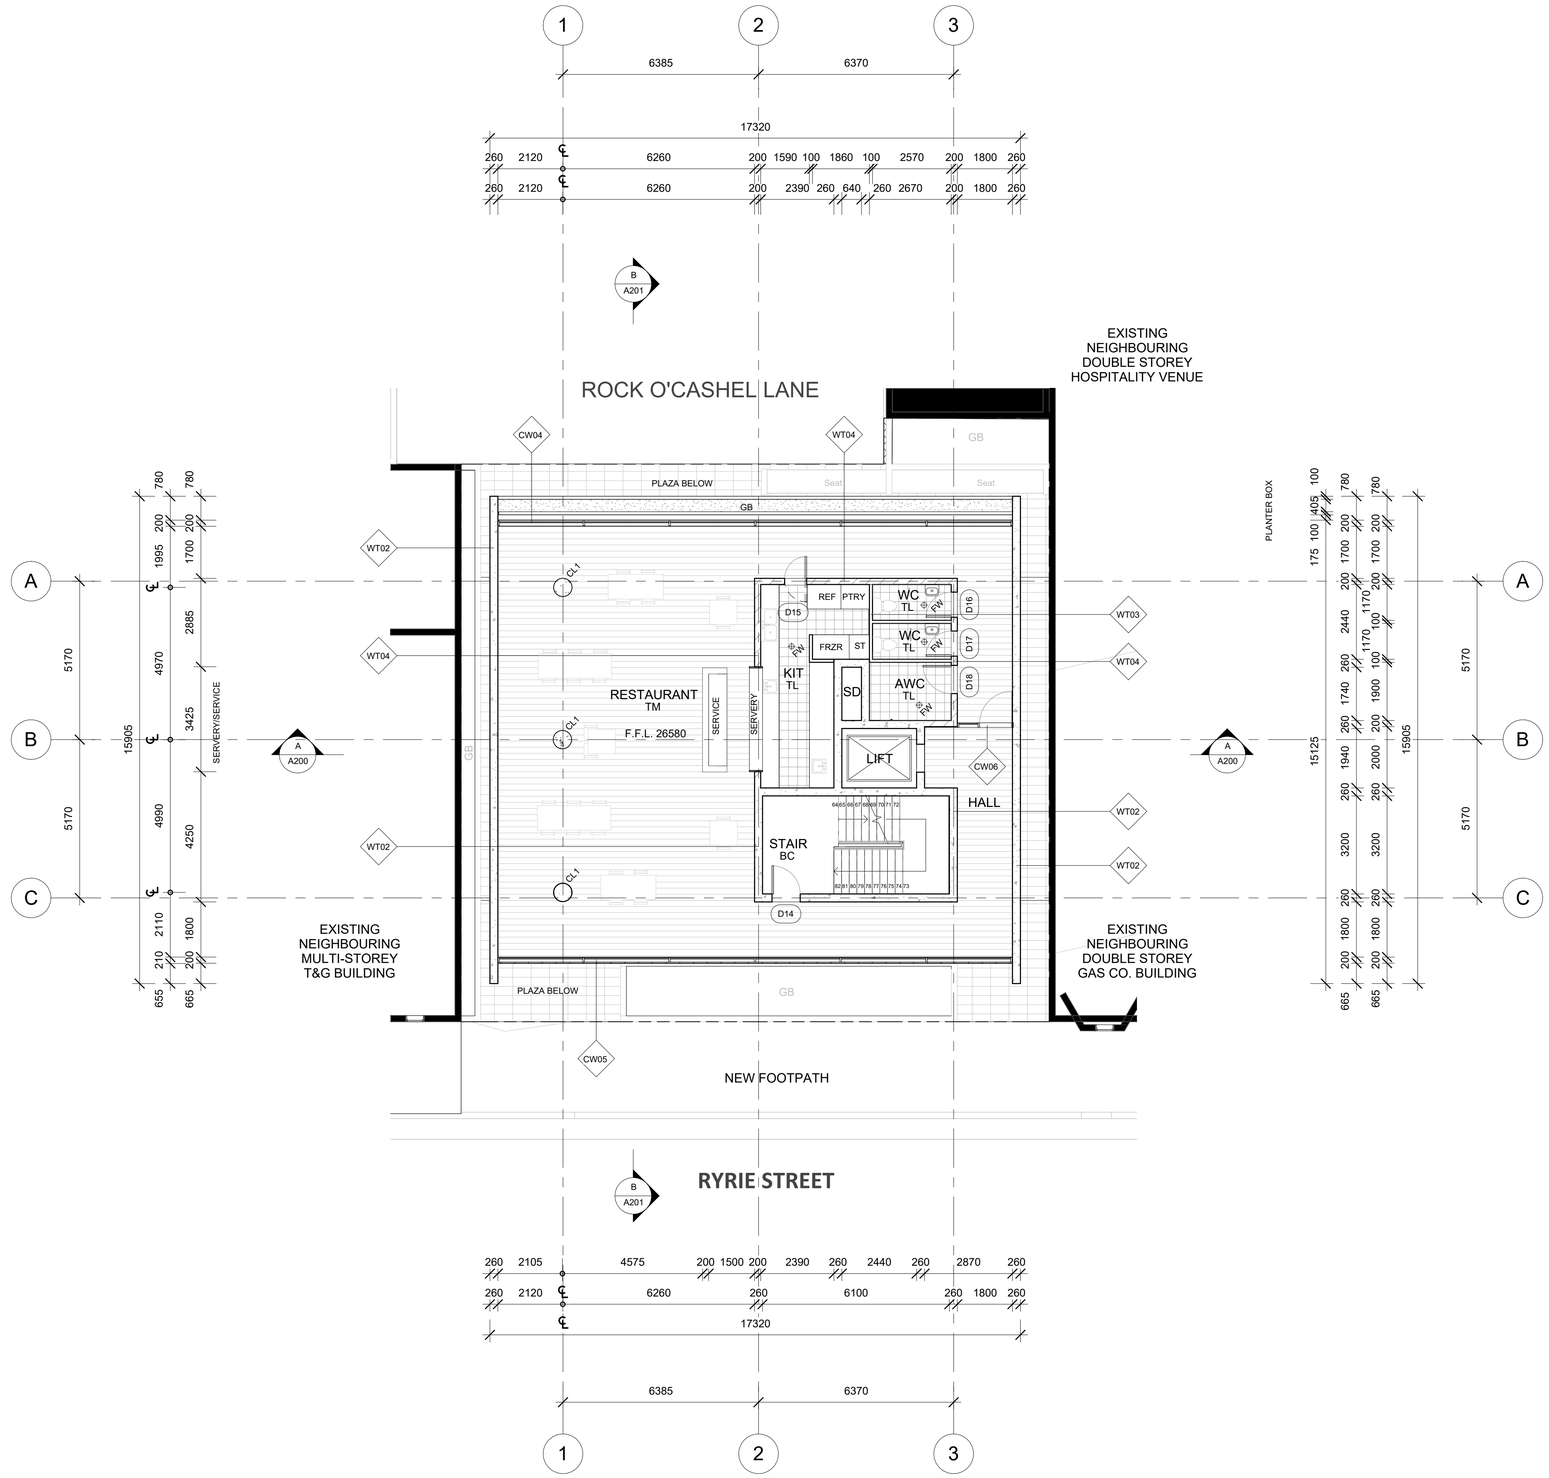

1 / A200 — 02_RESTAURANT

1 : 100

N

LEGEND

ABBREVIATIONS

AWC	ACCESSIBLE TOILET
BC	BURNISHED CONCRETE
CL1	COLUMN TYPE 1
FW	FLOOR WASTE
FFL	FINISHED FLOOR LEVEL
GB	GARDEN BED
TL	CERAMIC TILE
TM	200MM X 20MM RECYCLED OAK TIMBER FLOOR
WC	UNISEX TOILET

SYMBOLS

101	DOOR NUMBER
	WALL TYPE
1t	FLOOR WASTE

WALL TYPES

	WT2	"THERMOMASS" 260MM REINFORCED CONCRETE SANDWICH PANEL BOARD FORMED WALL, POURED INSITU WITH 150MM INTERNAL CONCRETE LAYER, 50MM EPS INSULATION AND 70MM EXTERNAL CONCRETE LAYER, FRL 180/180/180
	WT3	110MM INTERNAL PLASTERBOARD WALL; 90MM X 45MM, MGP10, PINE STUDS WITH 10MM PLASTERBOARD FIXED TO BOTH SIDES
	WT4	200MM BOARD FORMED REINFORCED INSITU CONCRETE WALL. BOARD FORM 180MMX35MM ENDMATCHED SANDBLASTED PINE.


BLACK HILL DESIGN

Project number	2601
Client	GC COUNCIL
Address	153-159 RYRIE ST
Date	26/11/2025
Drawn by	M. PATERSON
Checked by	A. MCKAY

RESTAURANT

A104

Scale 1 : 100

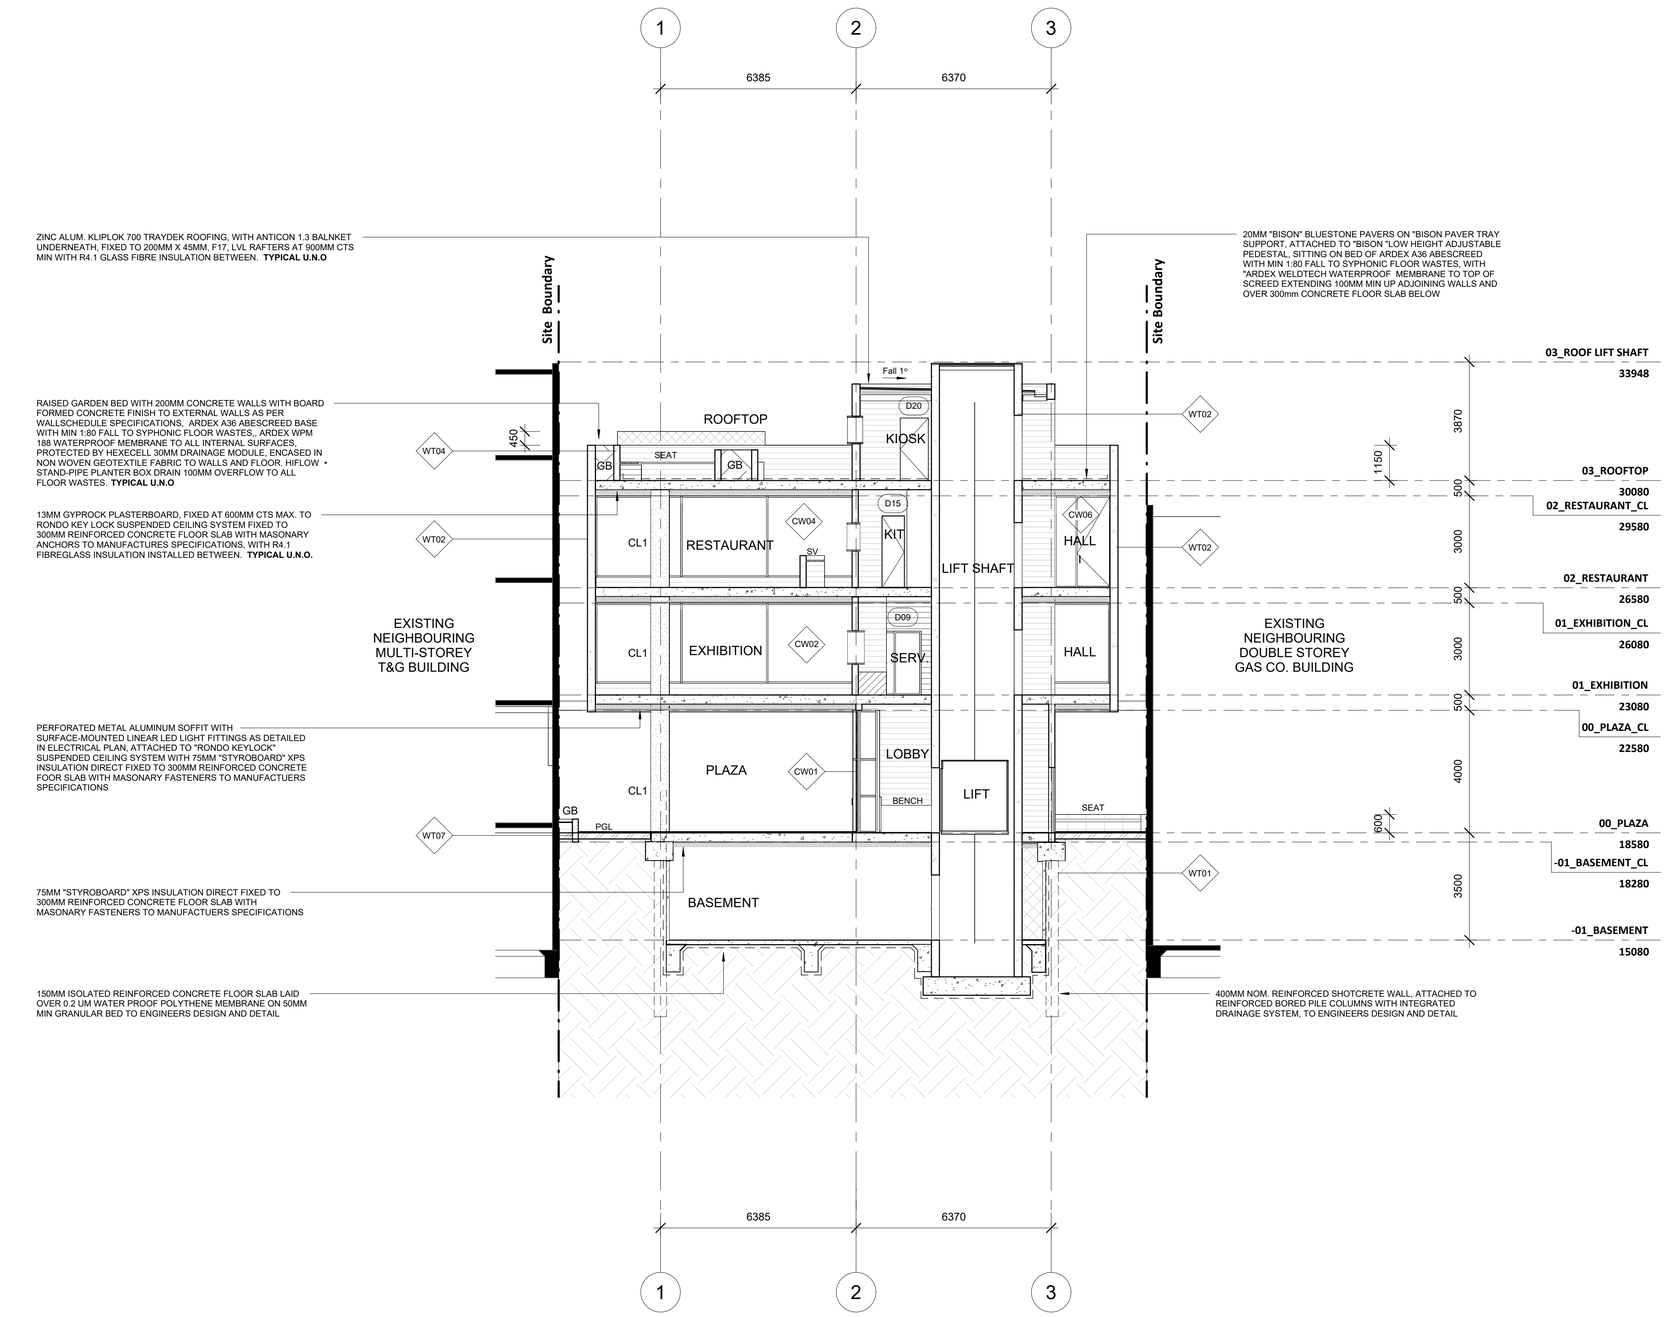

A100 Section A-A

1 : 100

LEGEND

ABBREVIATIONS

CL1	COLUMN TYPE 1
FFL	FINISHED FLOOR LEVEL
GB	GARDEN BED
PGL	PROPOSED GROUND LEVEL
SV	SERVICE

SYMBOLS

101	DOOR NUMBER
1t	WALL TYPE

WALL TYPES

	WT1	400MM NOM. REINFORCED SHOTCRETE WALL, ATTACHED TO REINFORCED BORE PILE COLUMNS WITH INTEGRATED DRAINAGE SYSTEM TO ENGINEERS DESIGN AND DETAIL
	WT2	"THERMOMASS" 260MM REINFORCED CONCRETE SANDWICH PANEL BOARD FORMED WALL, POURED INSITU WITH 150MM INTERNAL CONCRETE LAYER, 50MM EPS INSULATION AND 70MM EXTERNAL CONCRETE LAYER, FRL 180/180/180
	WT4	200MM BOARD FORMED REINFORCED INSITU CONCRETE WALL. BOARD FORM 180MMX35MM ENDMATCHED SANDBLASTED PINE.
	WT7	"ADBRI MASONRY, EBONY RIVER GRAVEL" 390MMX190MMX190MM SHOTBLAST COREFILLED CONCRETE BLOCK WALL WITH 390X190X40MM CAPPING TILE


BLACK HILL DESIGN

Project number	2601
Client	GC COUNCIL
Address	153-159 RYRIE ST
Date	26/11/2025
Drawn by	M. PATERSON
Checked by	A. MCKAY

SECTION AA

A200

Scale 1 : 100

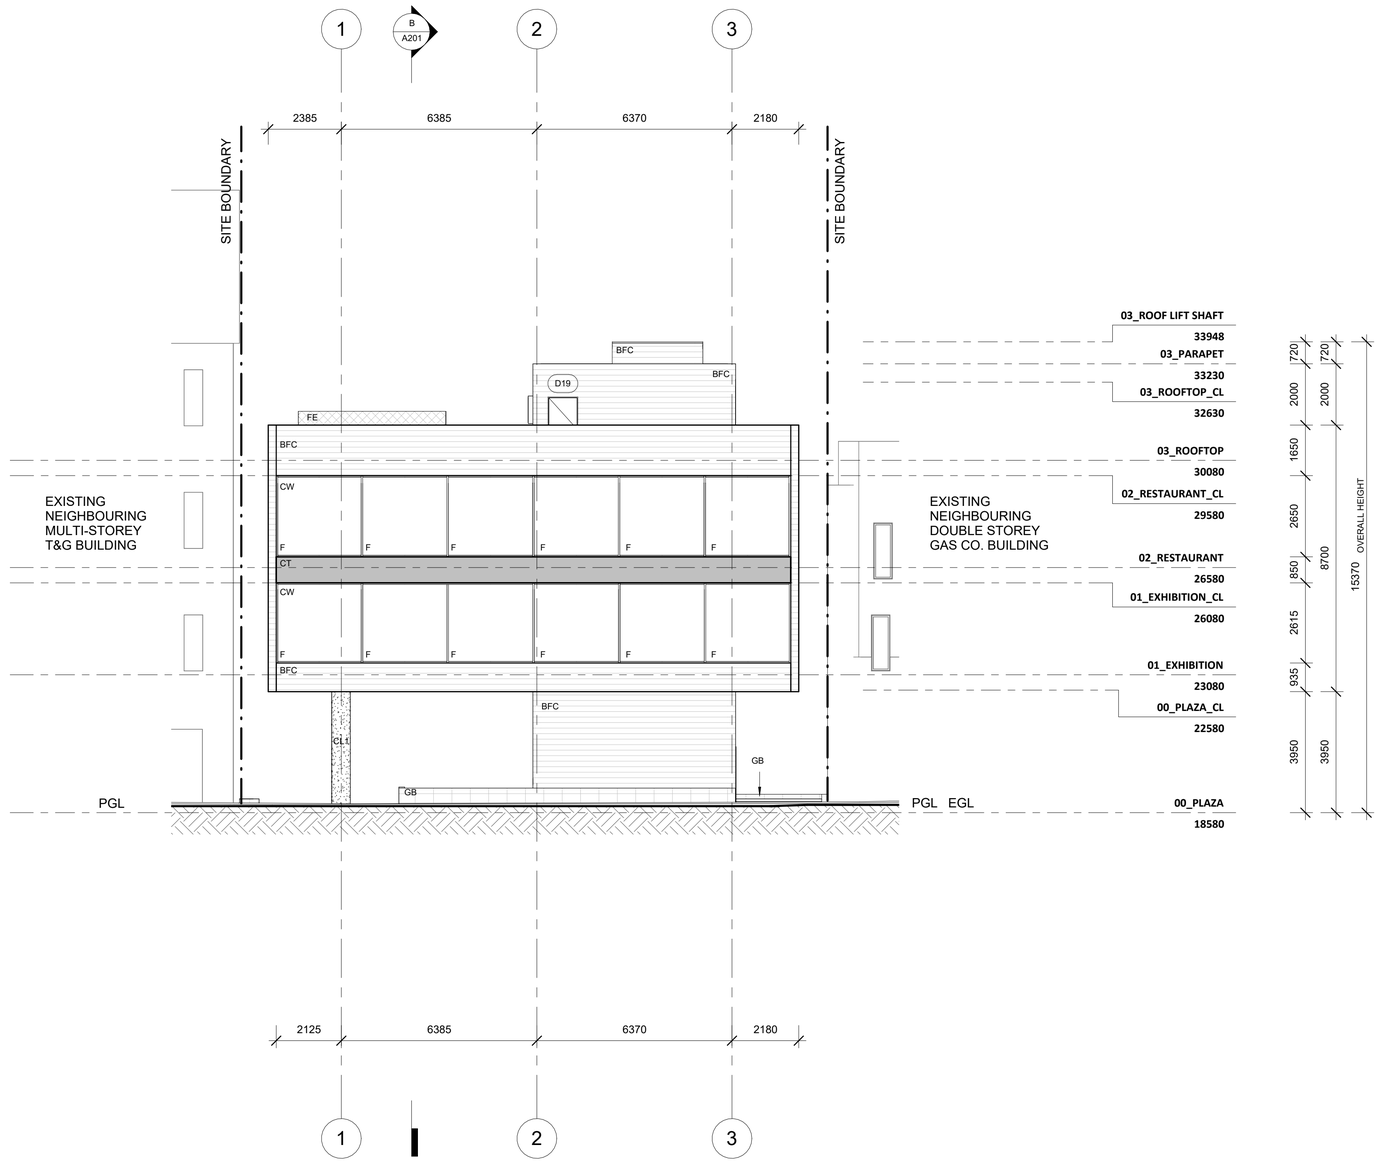

1 SOUTH

1 : 100

LEGEND

MATERIALS

BFC	BOARD FORMED CONCRETE
CT	CORTEN STEEL
CW	CURTAIN WINDOW **CAPRAL** COMMERCIAL AGS COMMERCIAL CW175 , AGG PRIME CLR 8/12/8 DOUBLE GLAZING,COLOR FRAME POWDER COATED BLACK COSTUM MATT
CL1	COLUMN 1 Ø600 MM STRUCTURAL REINFORCED CONCRETE COLUMN
BFC	BOARD FORMED CONCRETE
DP	ZINC ALUM DOWN PIPE
FE	**X-TEND** STAINLESS STEEL MESH FENCE
GB	GARDEN BED
KL	ZINC ALUM KLIPLOK ROOF
LF	**KONE** LIFT
FFL	FINNISHED FLOOR LEVEL
PGL	PROPOSED GROUND LEVEL
EGL	EXISTING GROUND LEVEL
F	FIXED WINDOW


BLACK HILL DESIGN

Project number	2601
Client	GC COUNCIL
Address	153-159 RYRIE ST
Date	26/11/2025
Drawn by	M. PATERSON
Checked by	A. MCKAY

SOUTH ELEVATION

A300

Scale 1 : 100

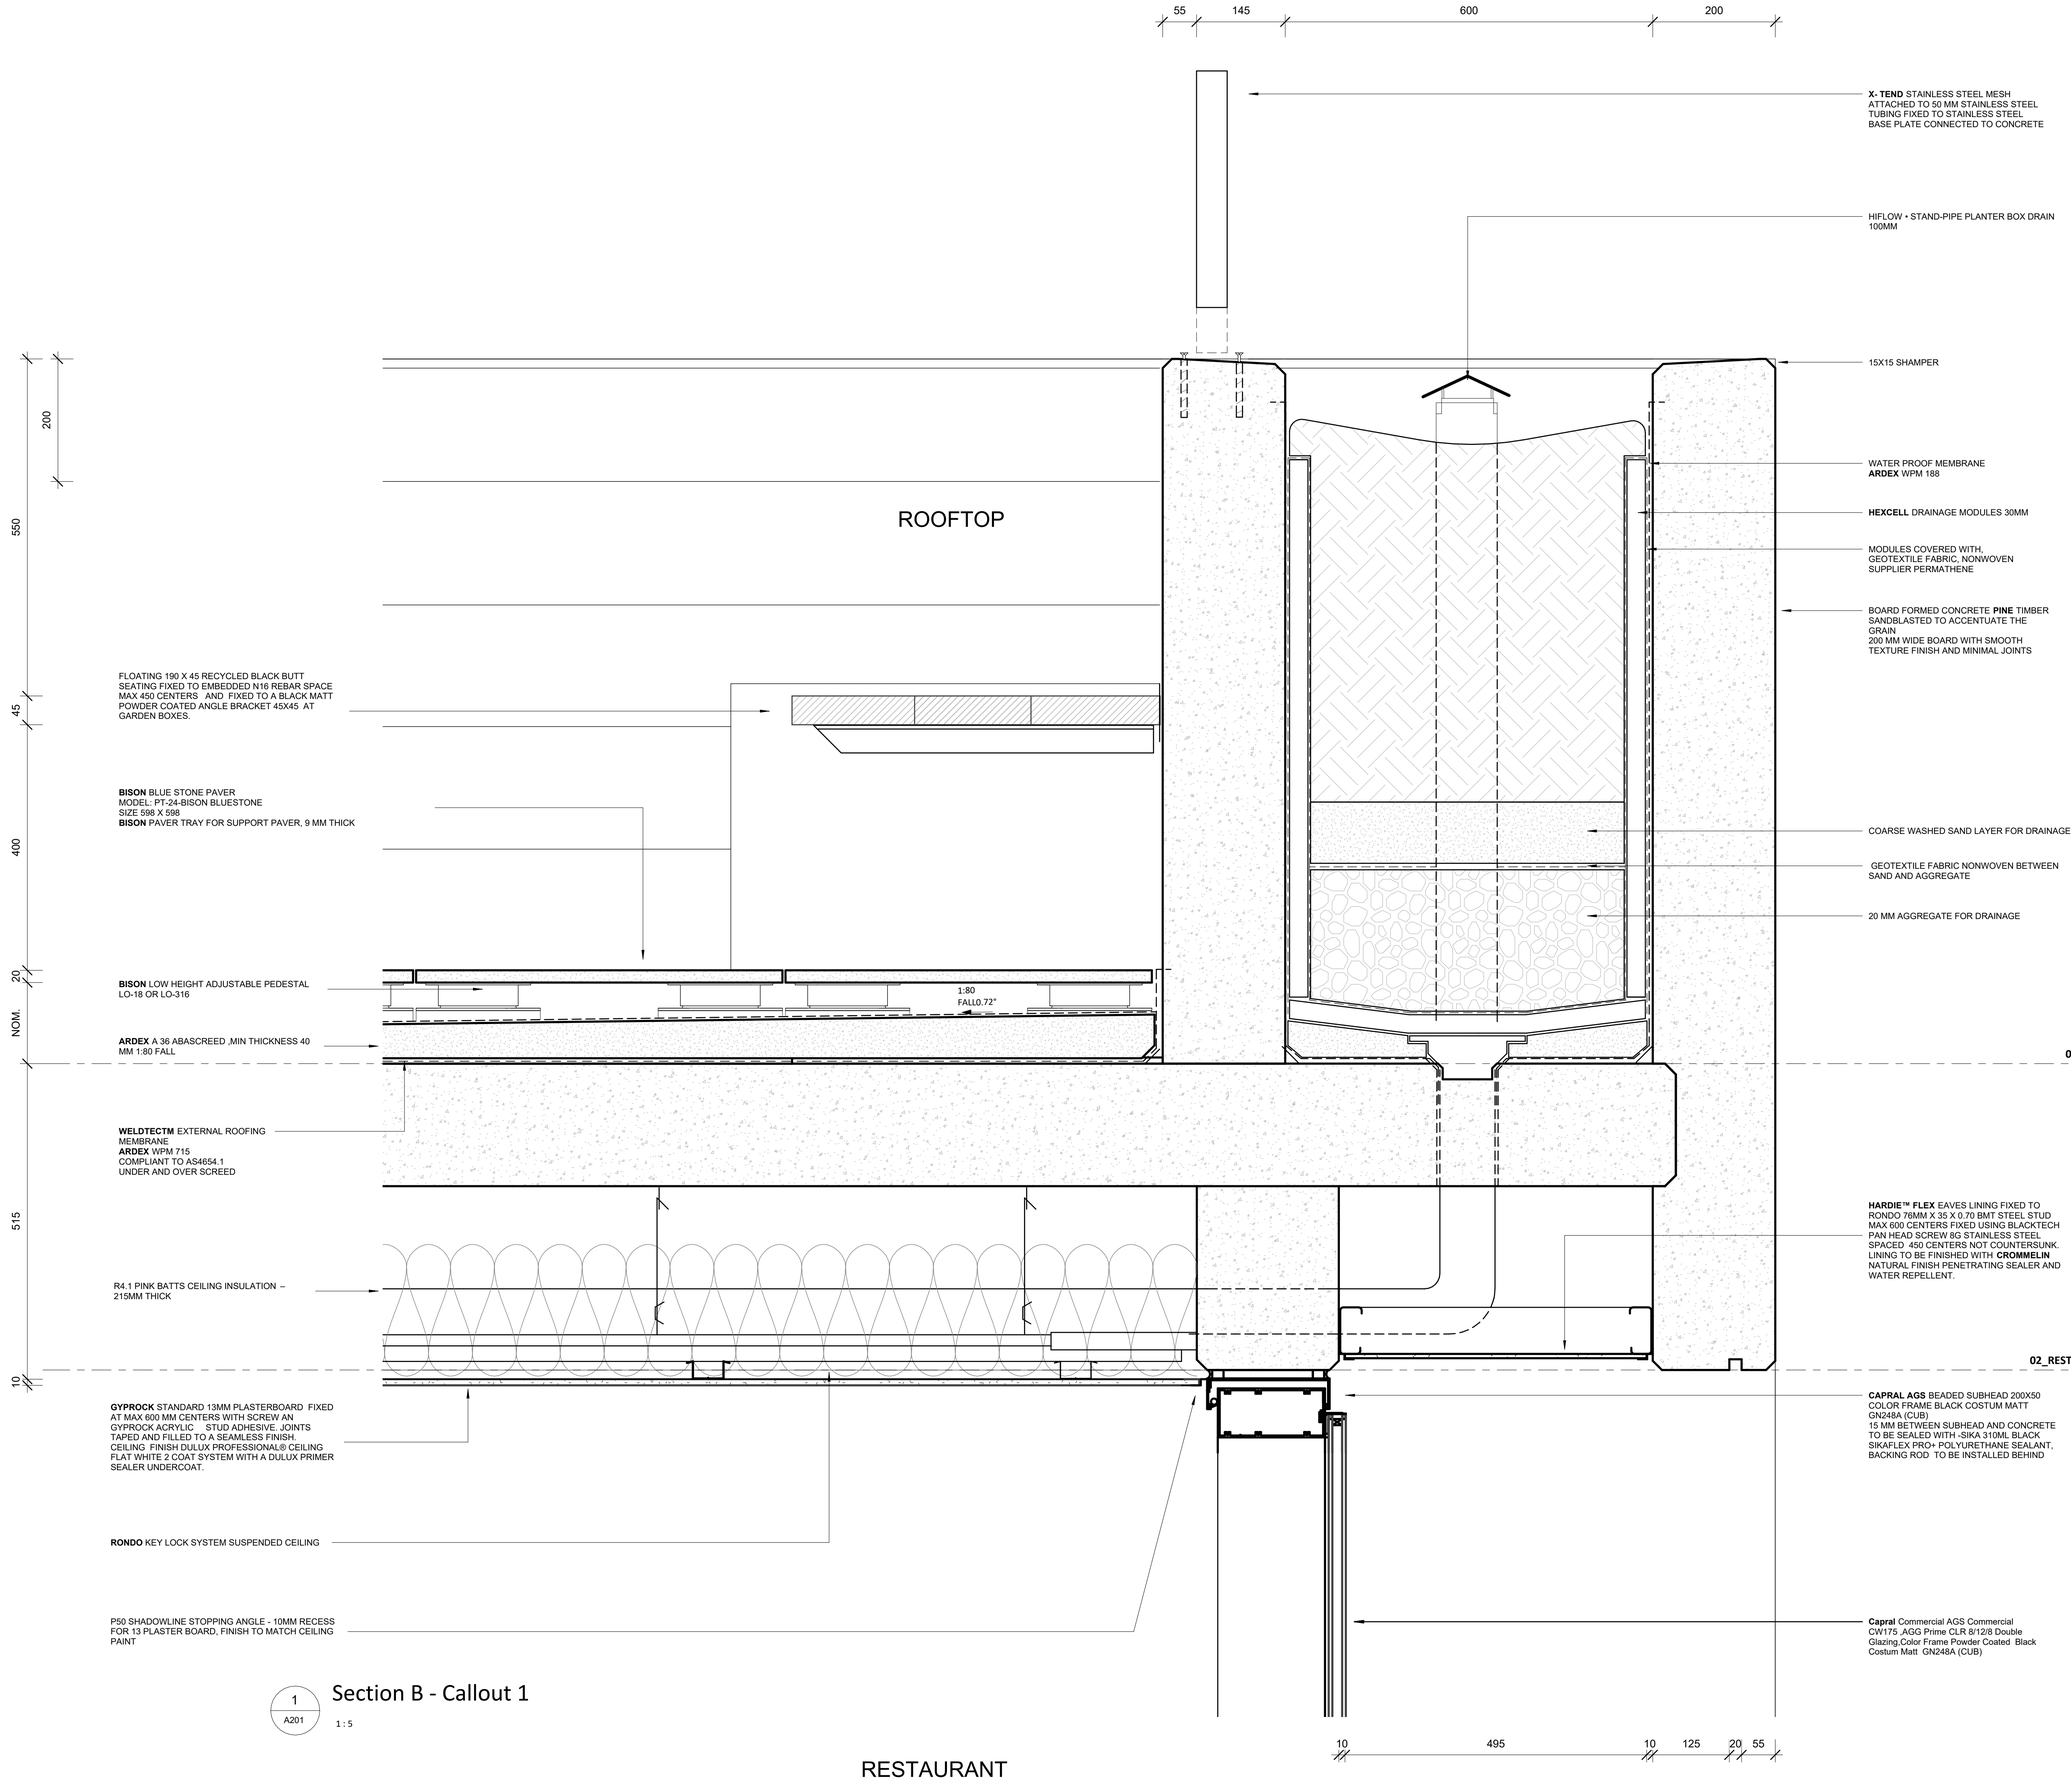

1 / A201 Section B - Callout 1

1 : 5

BLACK HILL DESIGN

Project number	2601
Client	GC COUNCIL
Address	153-159 RYRIE ST
Date	26/11/2025
Drawn by	M. PATERSON
Checked by	A. MCKAY

SECTION DETAIL 1

A500

Scale 1 : 5