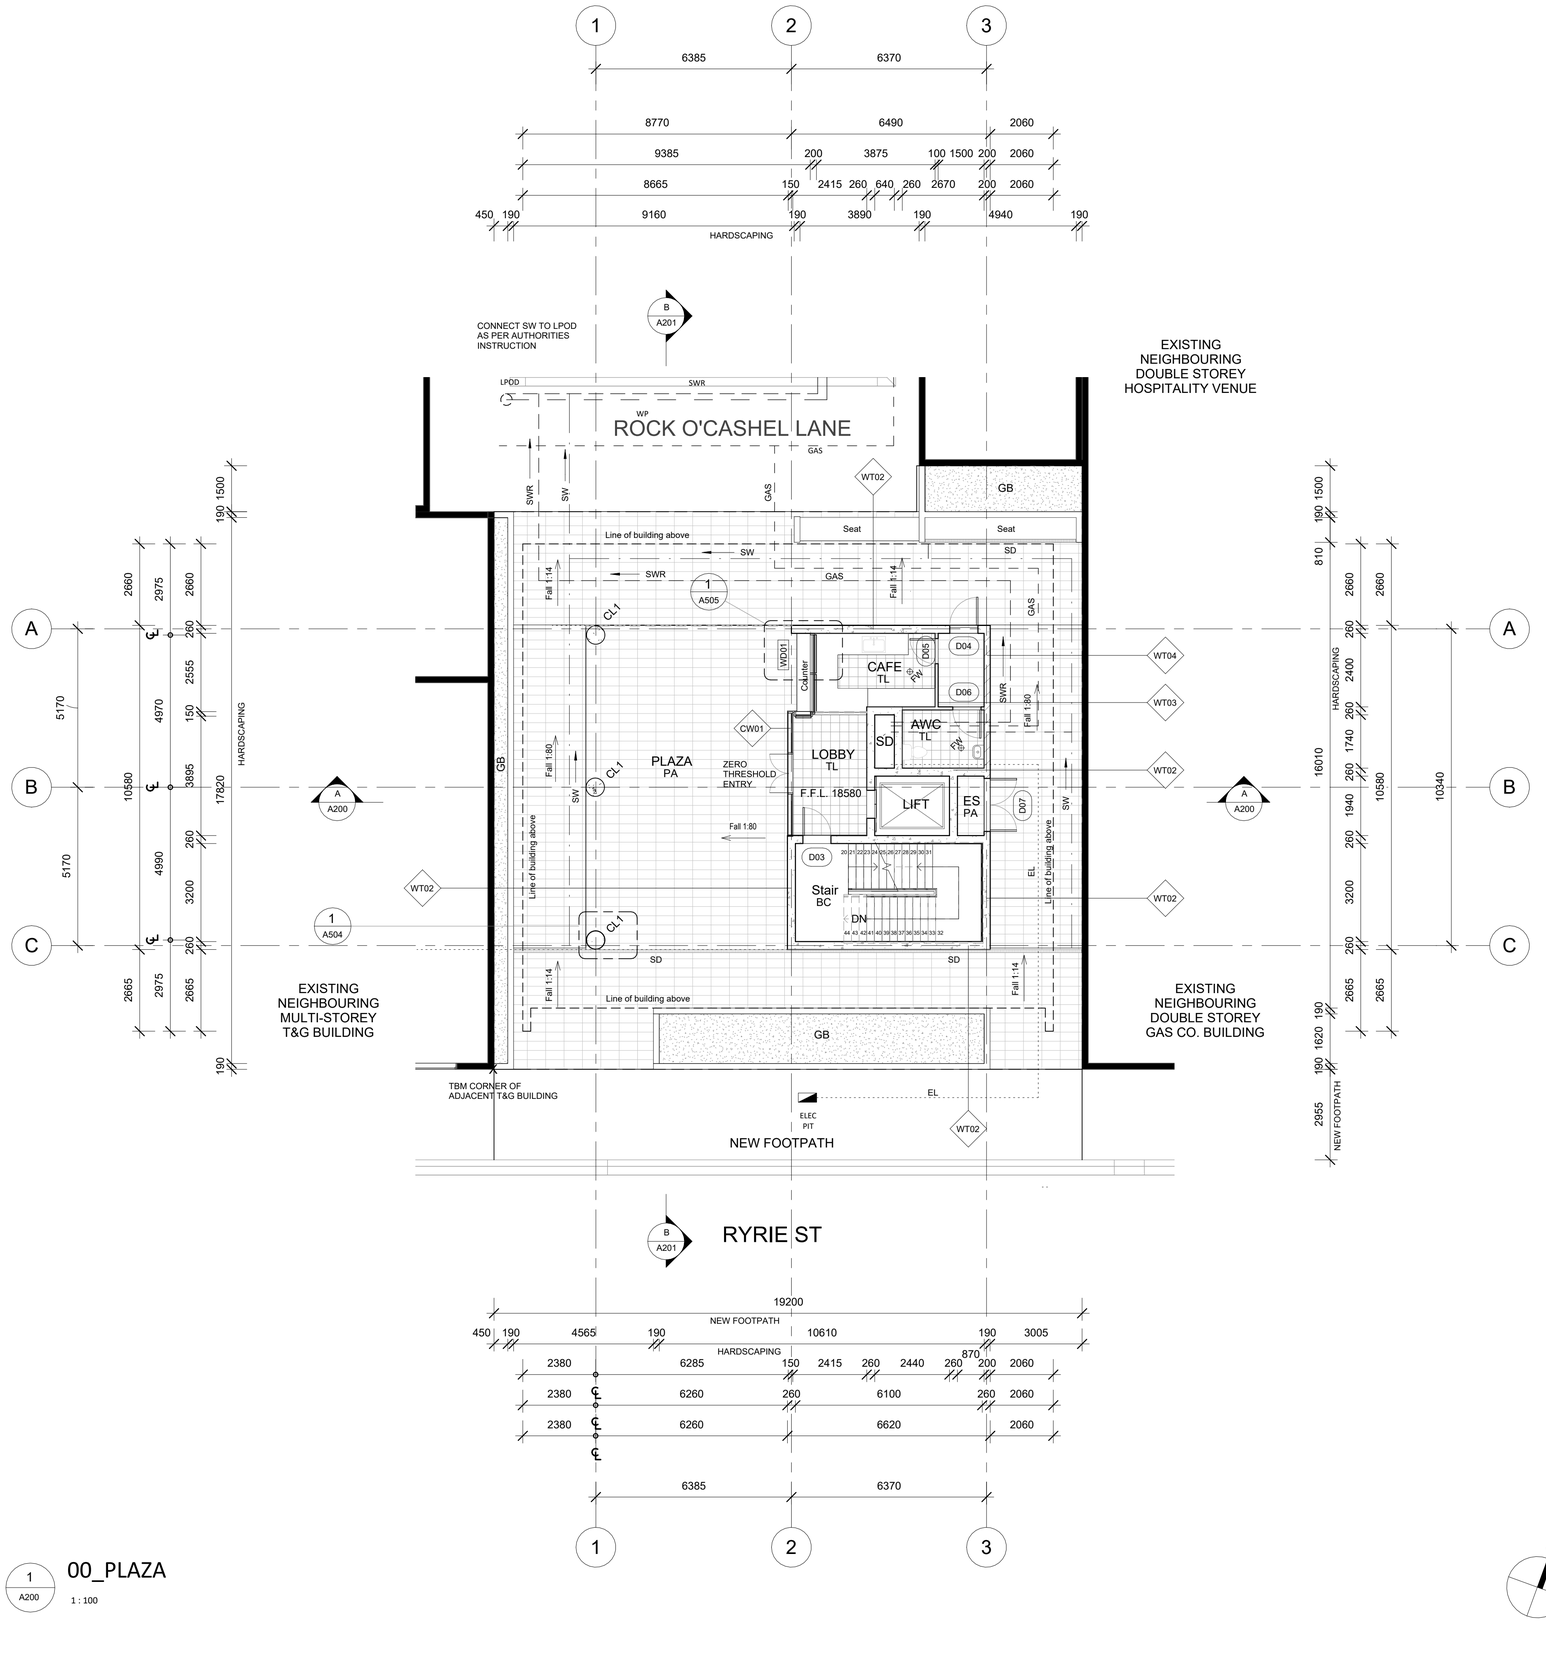


1 / A200 — 00_PLAZA

1 : 100

N

LEGEND

ABBREVIATIONS

AWC	ACCESSIBLE TOILET
BC	BURNISHED CONCRETE
CL1	COLUMN TYPE 1
EL	ELECTRCITY
FW	FLOOR WASTE
FFL	FINISHED FLOOR LEVEL
GB	GARDEN BED
LPOD	LEGAL POINT OF DISCHARGE
PA	400MMX200MMX40MM CATPAW BLUESTONE PAVER
SD	STRIP DRAIN
SP	SUMP
SW	STORM WATER
SWR	SEWER
TBM	TEMPORARY BENCH MARK
TL	CERAMIC TILE
WP	WATER PIPE

SYMBOLS

101	DOOR NUMBER
1t	WALL TYPE
WD00	WINDOW NUMBER
	FLOOR WASTE
	STORM WATER PIT

WALL TYPES

	WT2	"THERMOMASS" 260MM REINFORCED CONCRETE SANDWICH PANEL BOARD FORMED WALL, POURED INSITU WITH 150MM INTERNAL CONCRETE LAYER, 50MM EPS INSULATION AND 70MM EXTERNAL CONCRETE LAYER
	WT3	110MM INTERNAL PLASTERBOARD WALL; 90MM X 45MM, MGP10, PINE STUDS WITH 10MM PLASTERBOARD FIXED TO BOTH SIDES
	WT4	200MM BOARD FORMED REINFORCED INSITU CONCRETE WALL. BOARD FORM 180MMX35MM ENDMATCHED SANDBLASTED PINE.

BLACK HILL DESIGN

Project number	2601
Client	GC COUNCIL
Address	153-159 RYRIE ST
Date	26/11/2025
Drawn by	M. PATERSON
Checked by	A.MCKAY

PLAZA

A102

Scale 1 : 100