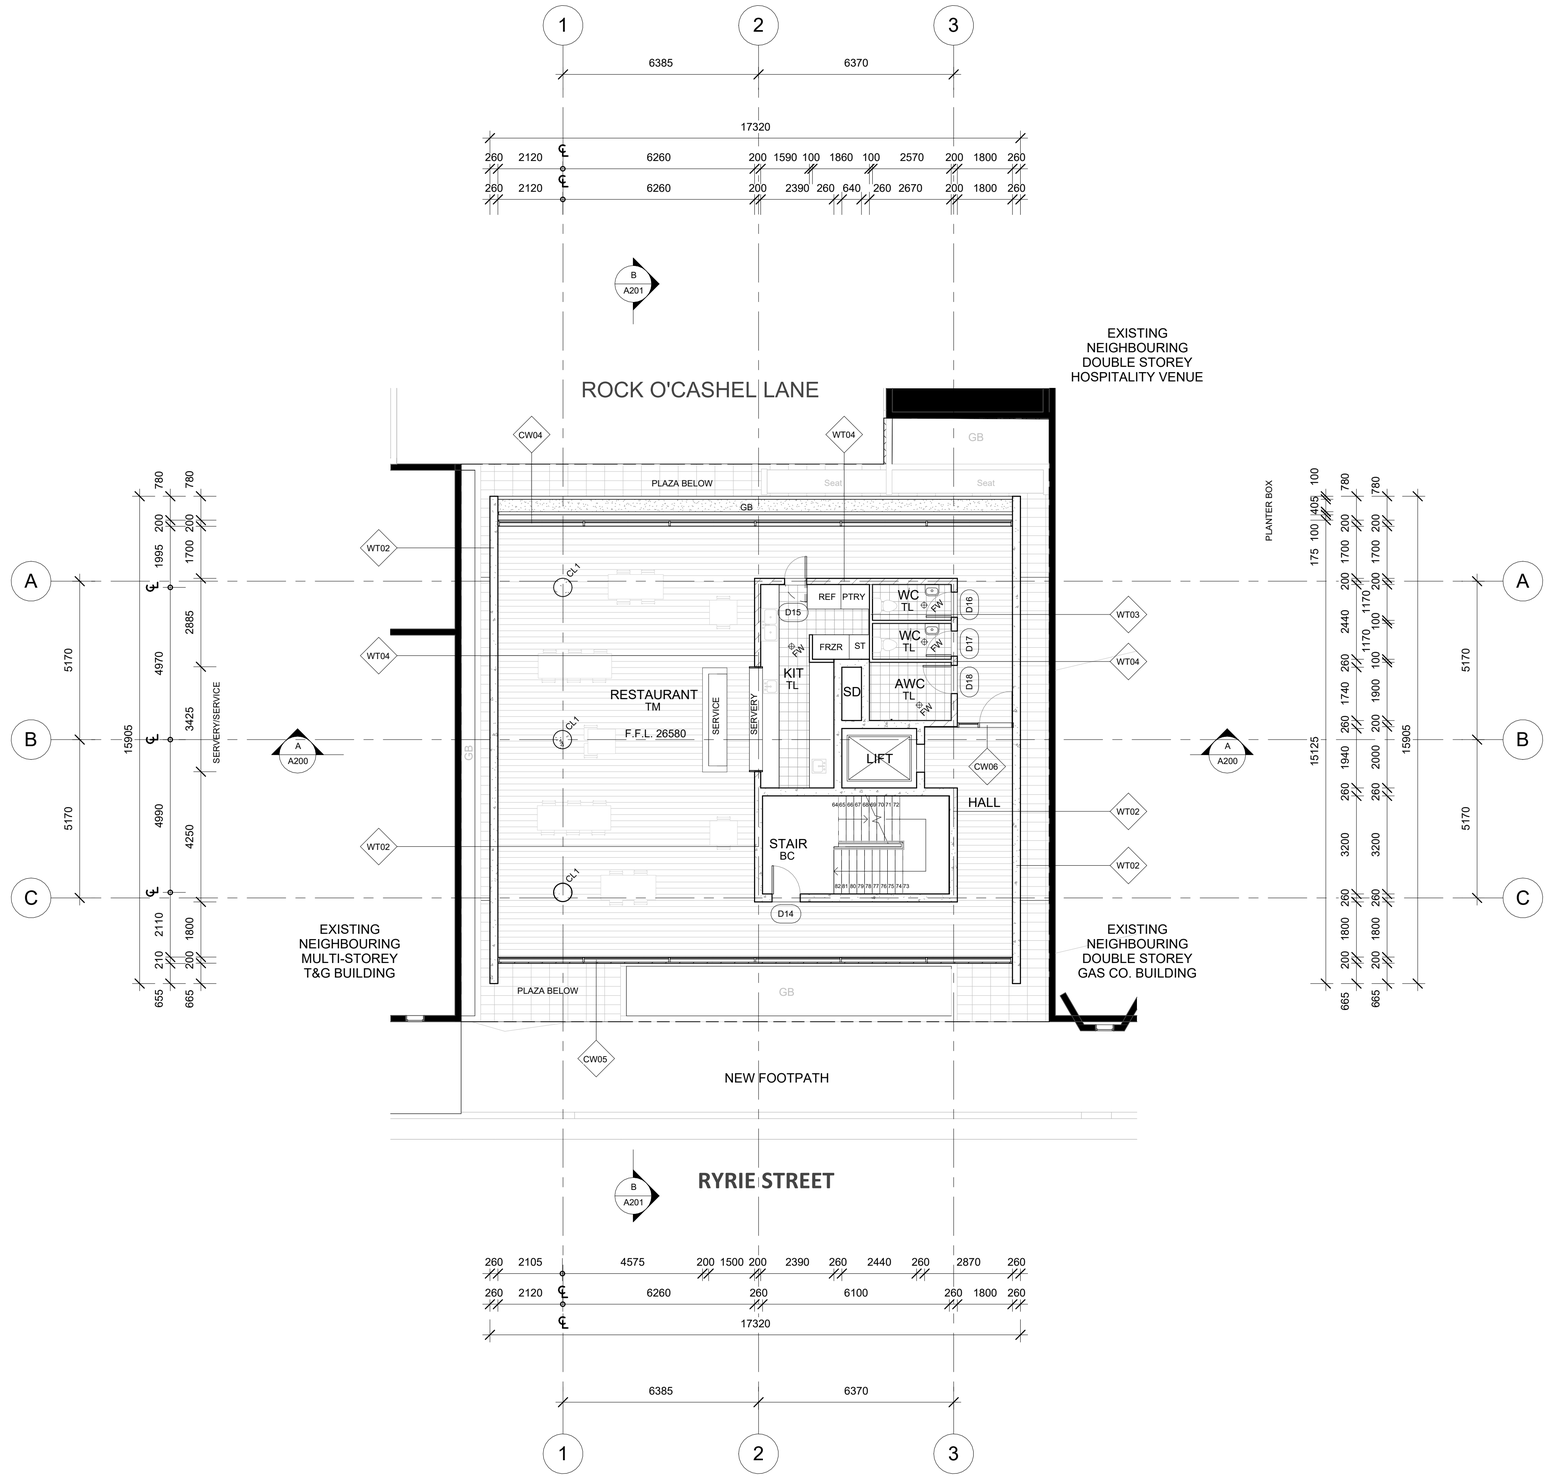


1 / A200 — 02_RESTAURANT

1 : 100

N

LEGEND

ABBREVIATIONS

AWC	ACCESSIBLE TOILET
BC	BURNISHED CONCRETE
CL1	COLUMN TYPE 1
FW	FLOOR WASTE
FFL	FINISHED FLOOR LEVEL
GB	GARDEN BED
TL	CERAMIC TILE
TM	200MM X 20MM RECYCLED OAK TIMBER FLOOR
WC	UNISEX TOILET

SYMBOLS

101	DOOR NUMBER
	WALL TYPE
1t	FLOOR WASTE

WALL TYPES

	WT2	"THERMOMASS" 260MM REINFORCED CONCRETE SANDWICH PANEL BOARD FORMED WALL, POURED INSITU WITH 150MM INTERNAL CONCRETE LAYER, 50MM EPS INSULATION AND 70MM EXTERNAL CONCRETE LAYER, FRL 180/180/180
	WT3	110MM INTERNAL PLASTERBOARD WALL; 90MM X 45MM, MGP10, PINE STUDS WITH 10MM PLASTERBOARD FIXED TO BOTH SIDES
	WT4	200MM BOARD FORMED REINFORCED INSITU CONCRETE WALL. BOARD FORM 180MMX35MM ENDMATCHED SANDBLASTED PINE.

BLACK HILL DESIGN

Project number	2601
Client	GC COUNCIL
Address	153-159 RYRIE ST
Date	26/11/2025
Drawn by	M. PATERSON
Checked by	A. MCKAY

RESTAURANT

A104

Scale 1 : 100