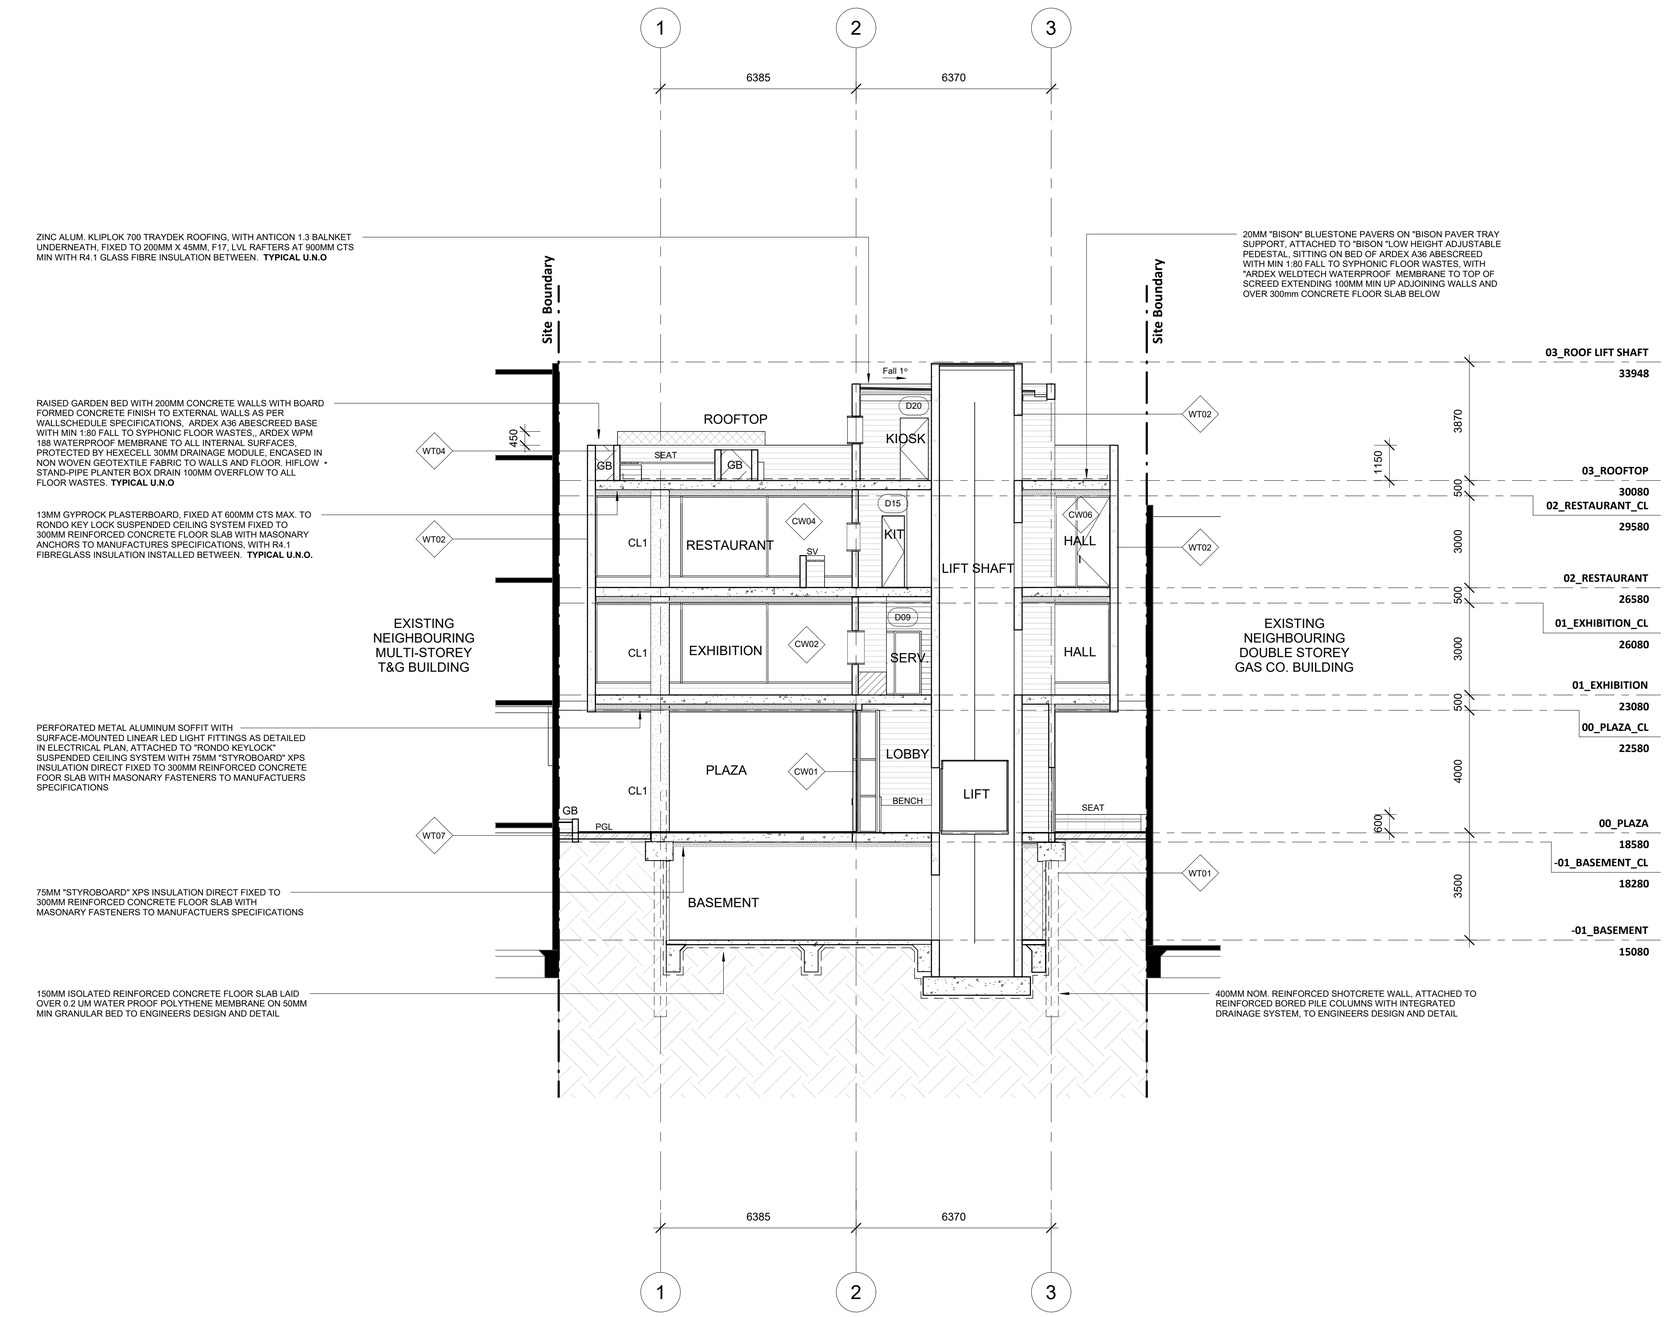


A100 Section A-A

1 : 100

LEGEND

ABBREVIATIONS

CL1	COLUMN TYPE 1
FFL	FINISHED FLOOR LEVEL
GB	GARDEN BED
PGL	PROPOSED GROUND LEVEL
SV	SERVICE

SYMBOLS

101	DOOR NUMBER
1t	WALL TYPE

WALL TYPES

	WT1	400MM NOM. REINFORCED SHOTCRETE WALL, ATTACHED TO REINFORCED BORE PILE COLUMNS WITH INTEGRATED DRAINAGE SYSTEM TO ENGINEERS DESIGN AND DETAIL
	WT2	"THERMOMASS" 260MM REINFORCED CONCRETE SANDWICH PANEL BOARD FORMED WALL, POURED INSITU WITH 150MM INTERNAL CONCRETE LAYER, 50MM EPS INSULATION AND 70MM EXTERNAL CONCRETE LAYER, FRL 180/180/180
	WT4	200MM BOARD FORMED REINFORCED INSITU CONCRETE WALL. BOARD FORM 180MMX35MM ENDMATCHED SANDBLASTED PINE.
	WT7	"ADBRI MASONRY, EBONY RIVER GRAVEL" 390MMX190MMX190MM SHOTBLAST COREFILLED CONCRETE BLOCK WALL WITH 390X190X40MM CAPPING TILE

BLACK HILL DESIGN

Project number	2601
Client	GC COUNCIL
Address	153-159 RYRIE ST
Date	26/11/2025
Drawn by	M. PATERSON
Checked by	A. MCKAY

SECTION AA

A200

Scale 1 : 100