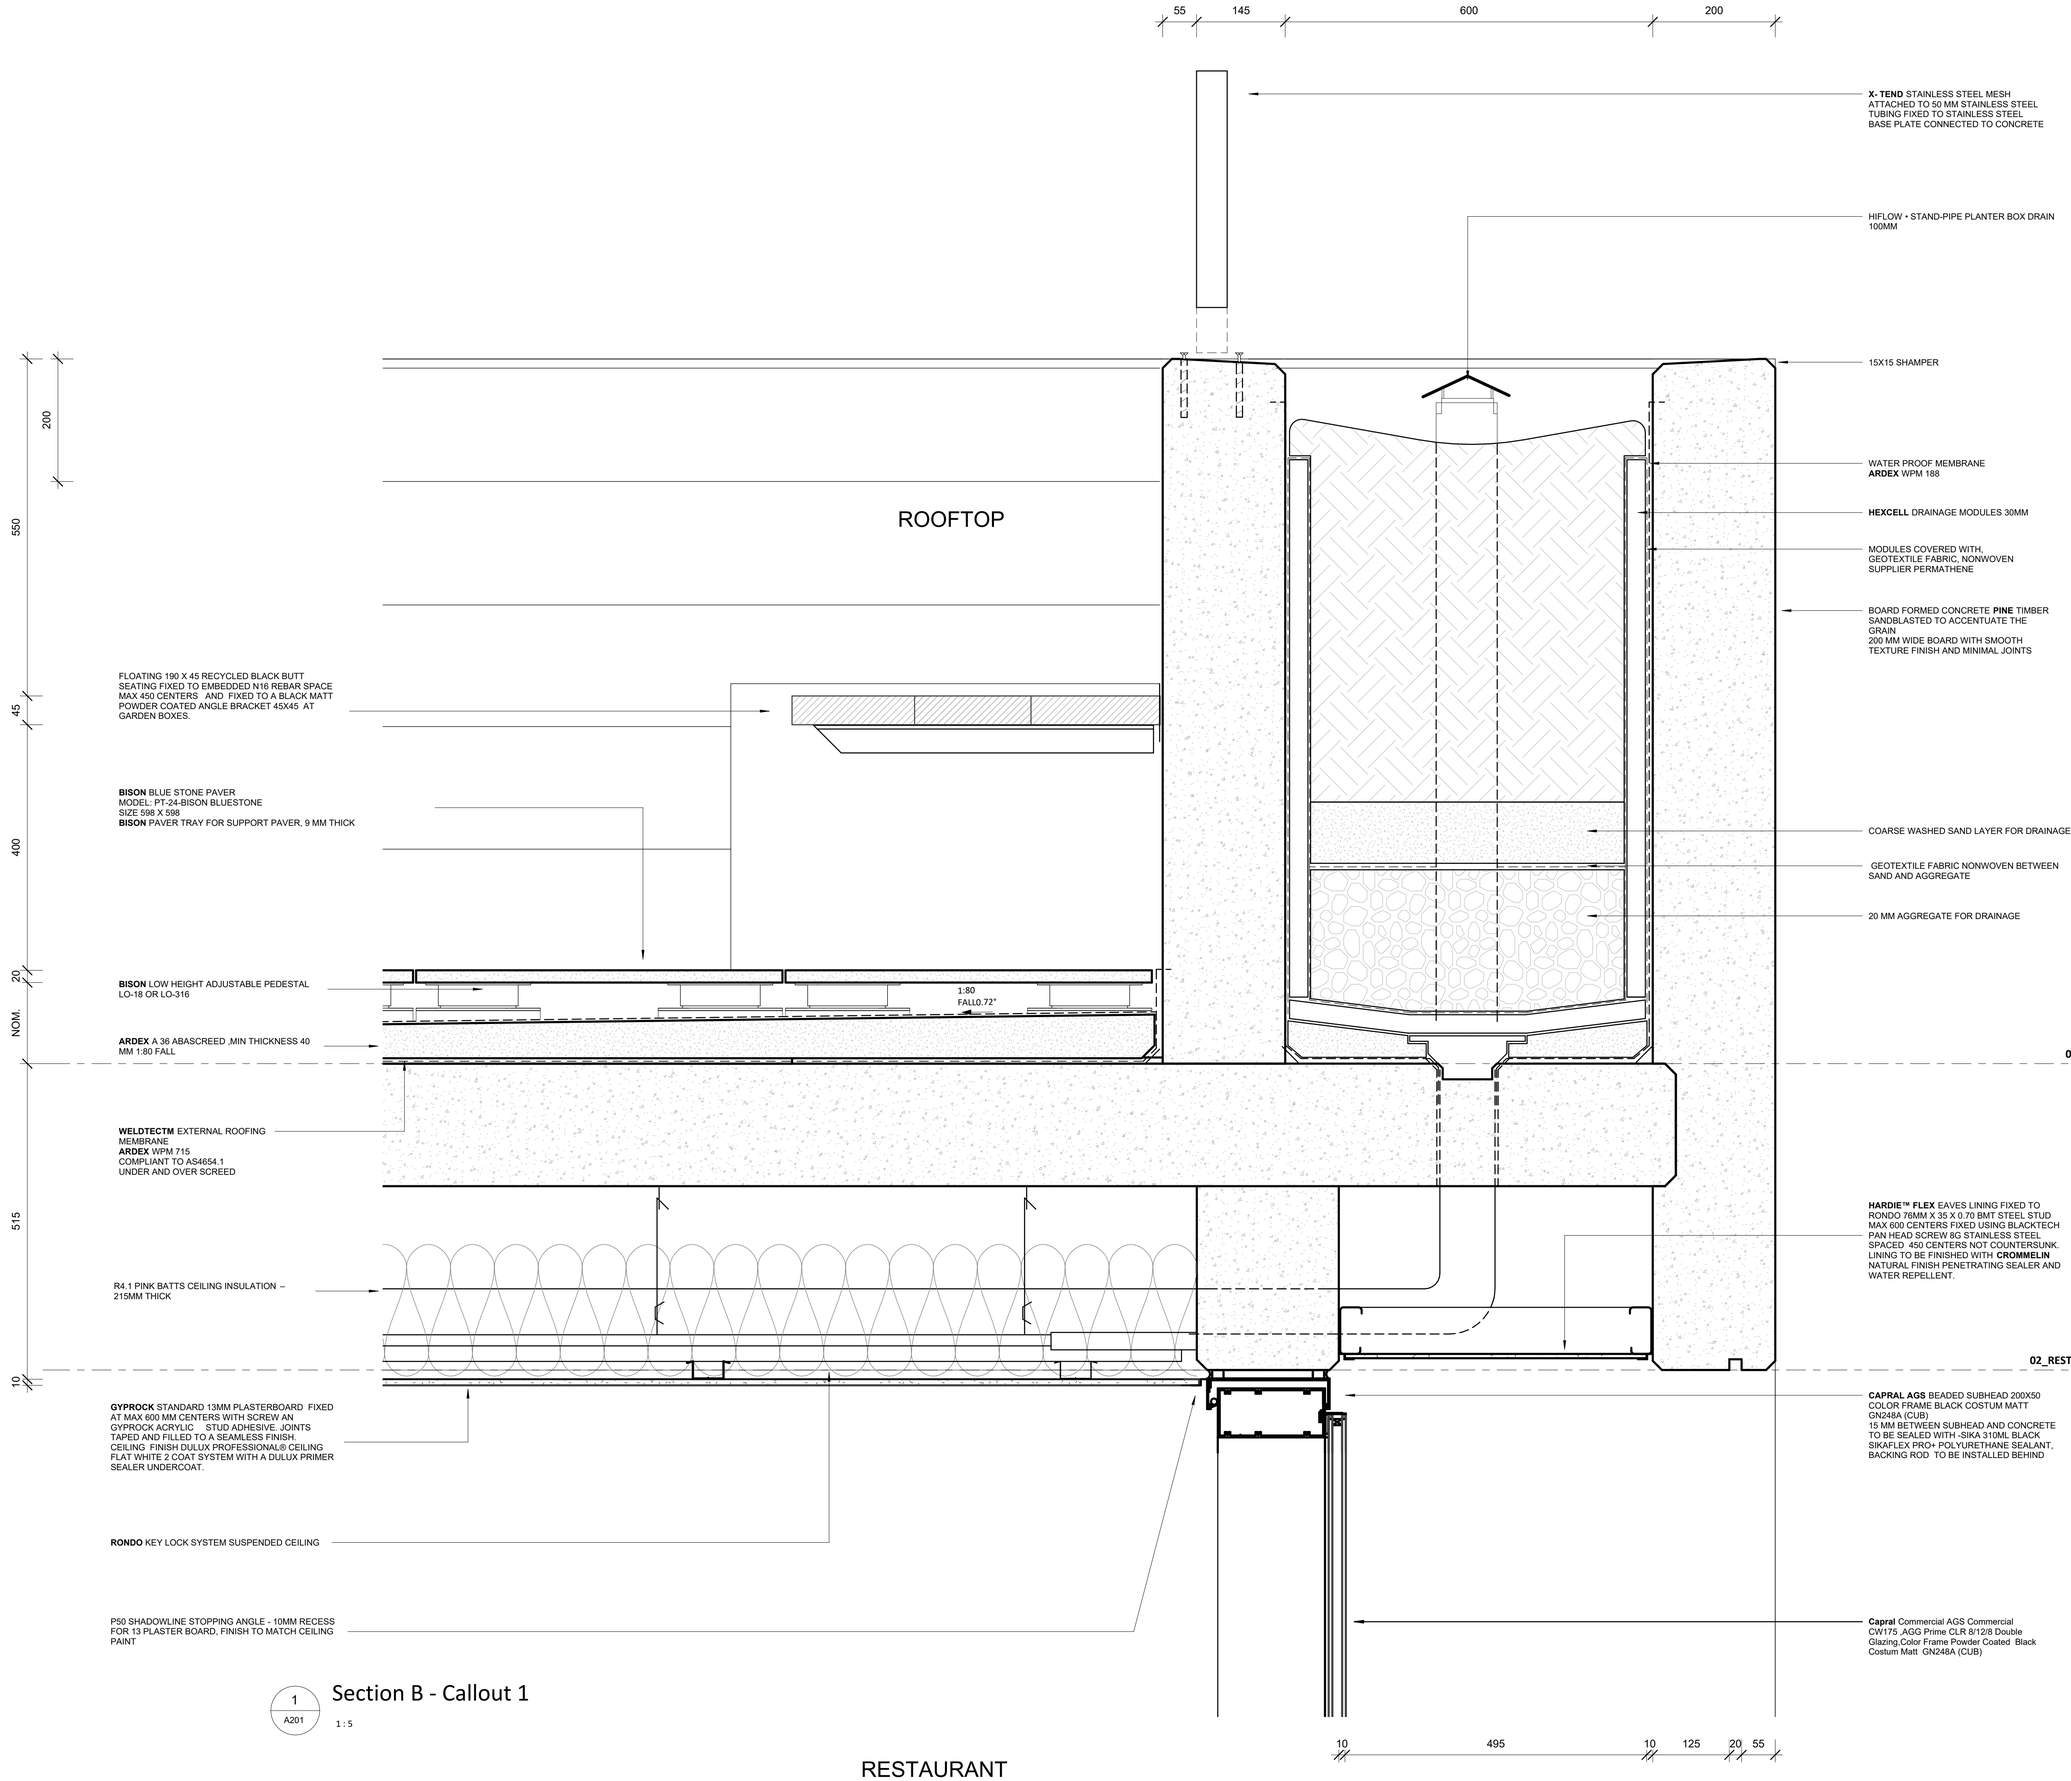


1 / A201 Section B - Callout 1

1 : 5

BLACK HILL DESIGN

Project number	2601
Client	GC COUNCIL
Address	153-159 RYRIE ST
Date	26/11/2025
Drawn by	M. PATERSON
Checked by	A. MCKAY

SECTION DETAIL 1

A500

Scale 1 : 5